DRAWING MADE IN THIRD ANGLE PROJECTION

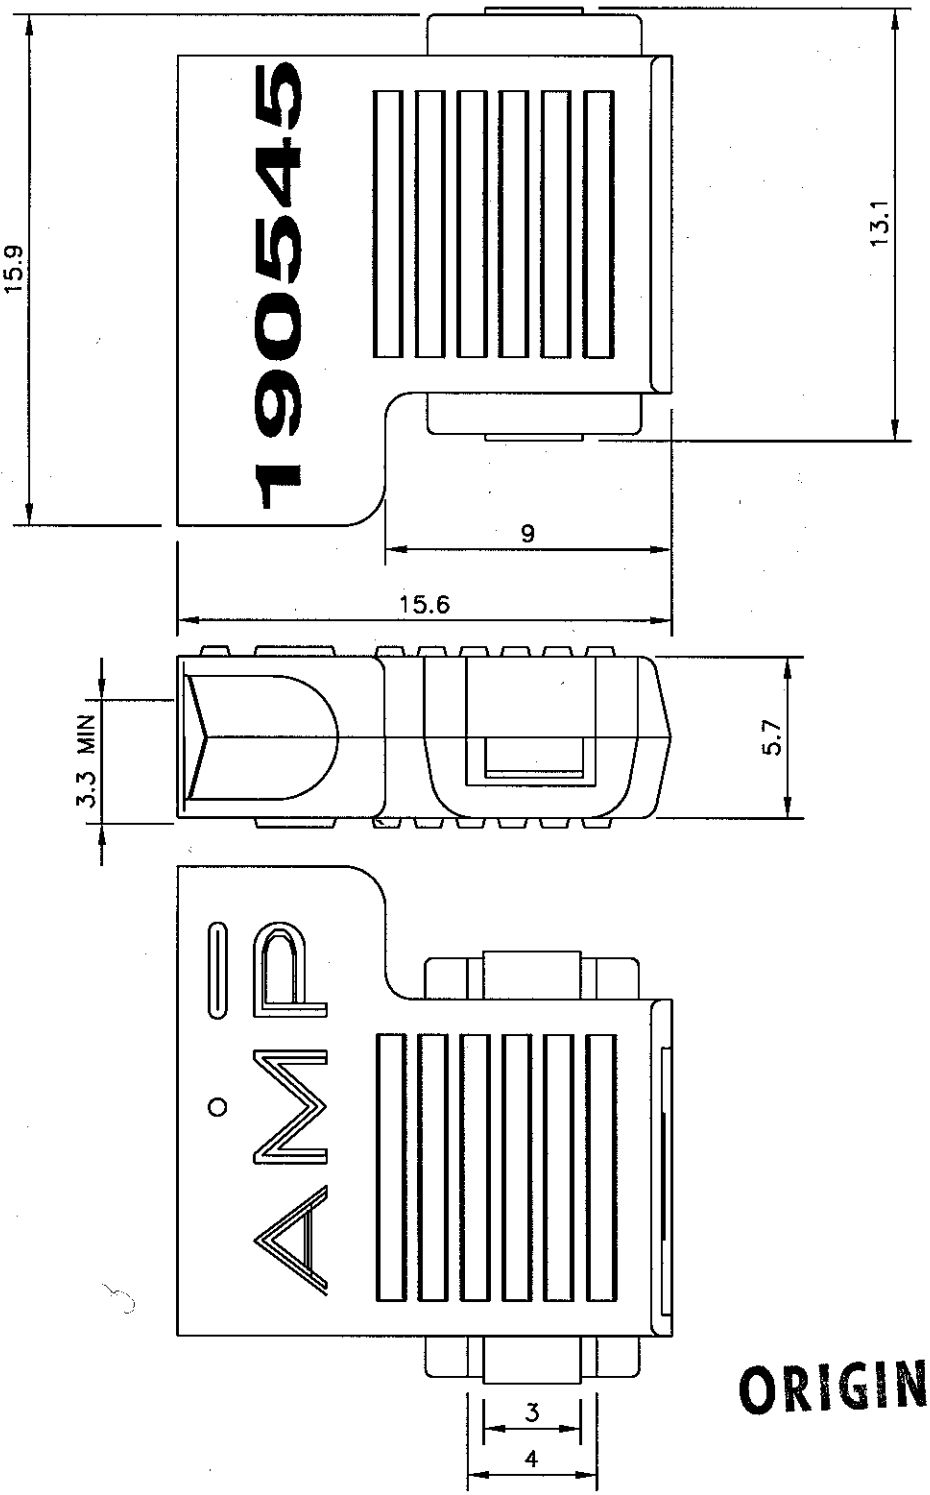

ORIGINAL

OBSOLETE	–	NATURAL	NYLON–ZYTEL FR10. OR APP'D EQUIV., TAN	2–190545–6
	UL94 – V0 F.R	NATURAL	NYLON–BASF KR4205, WHITE	2–190545–5
OBSOLETE	~~UL94 – V2~~	~~NATURAL~~	~~NYLON–ZYTEL 101. OR APP'D EQUIV., TAN~~	~~190545–1~~
	REMARKS	FINISH	MATERIAL	PART No

SIZE

DATE 23/03/94 CHK WR

DR RB APP PT

AMP Australian AMP Pty. Limited Hudson Avenue, CASTLE HILL NSW

NAME **INSULATOR, FLAG, BOOT**

LOC CODE U

P	F	LTR	REVISION RECORD	APP	DATE
		C1	ECR-17-010625	TD	28JUL17
		C	FA00 0008 02	PT	26/6/02
		B	ECN 00 0003 95	BL	17/5/95
		A	ECN 94011	BL	22/3/94

SCALE	SIZE	DWG No.	SHEET	REV
5:1 AS or SHOWN	A4	C–190545	1 OF1	C1

CUSTOMER DRAWING

THIS INFORMATION IS CONFIDENTIAL AND DISCLOSED TO YOU ON CONDITION THAT NO FURTHER DISCLOSURE IS MADE BY YOU TO OTHER THAN AMP PERSONNEL WITHOUT WRITTEN AUTHORIZATION FROM AUSTRALIAN AMP